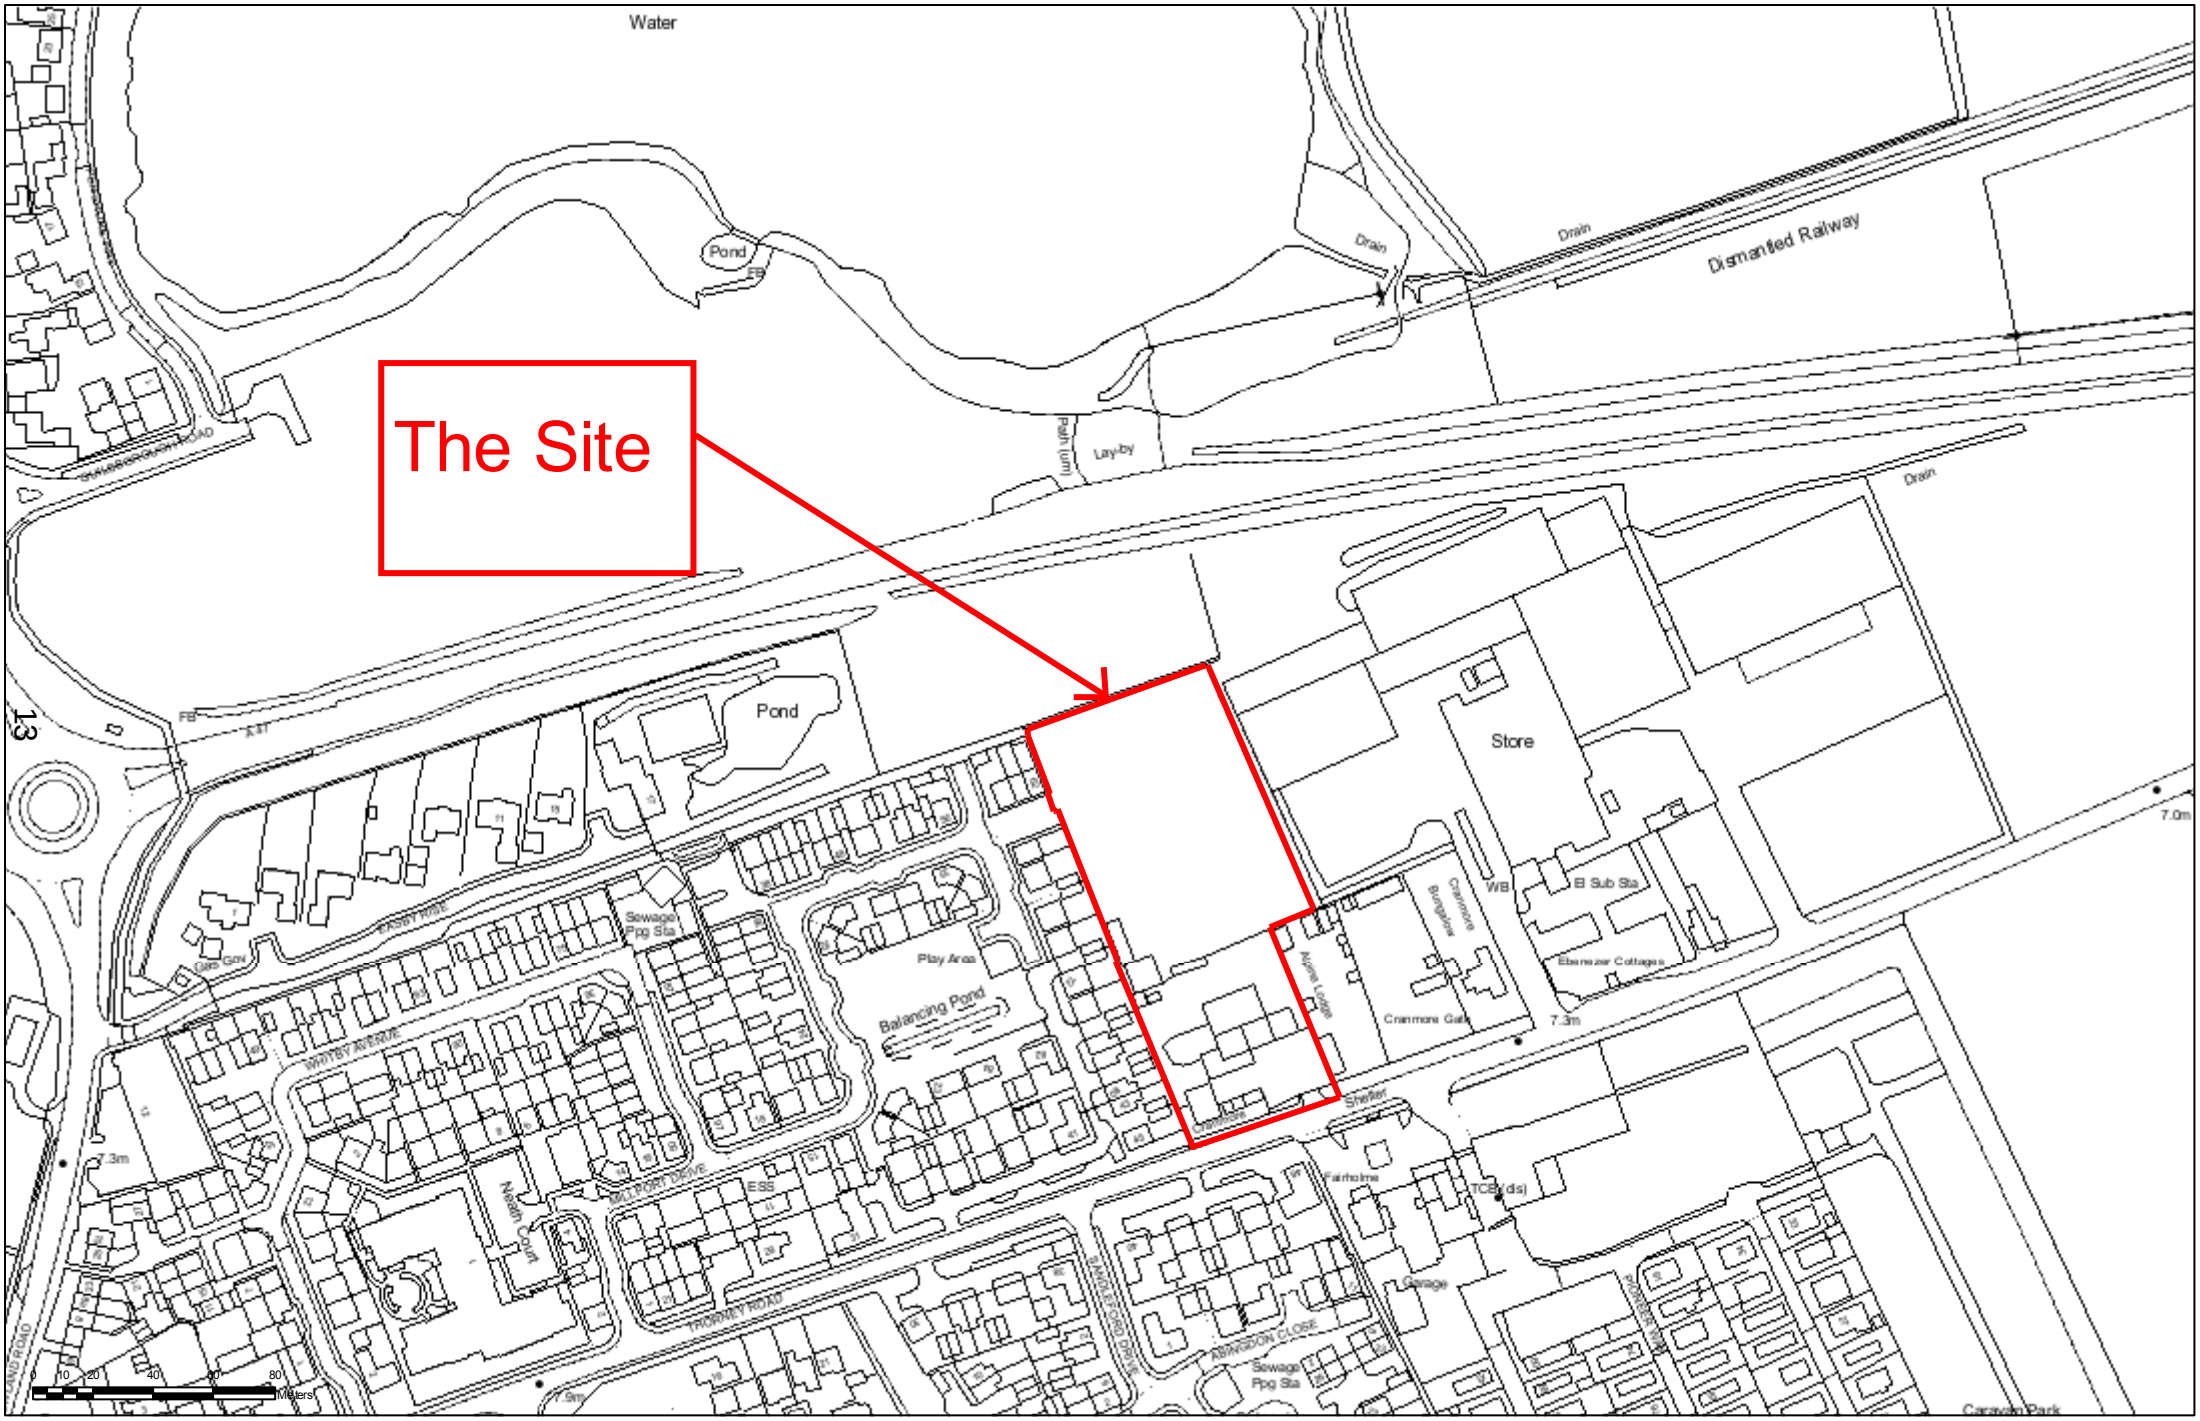

Planning Committee Location Plan-21/00708/FUL-Cranmore House, Thorney Road, Eye, PE6 7UB

Scale 1:2,500

Print Date: 05/07/2021

© OS Crown Copyright Licence 100024236

N

PETERBOROUGH CITY COUNCIL

This page is intentionally left blank