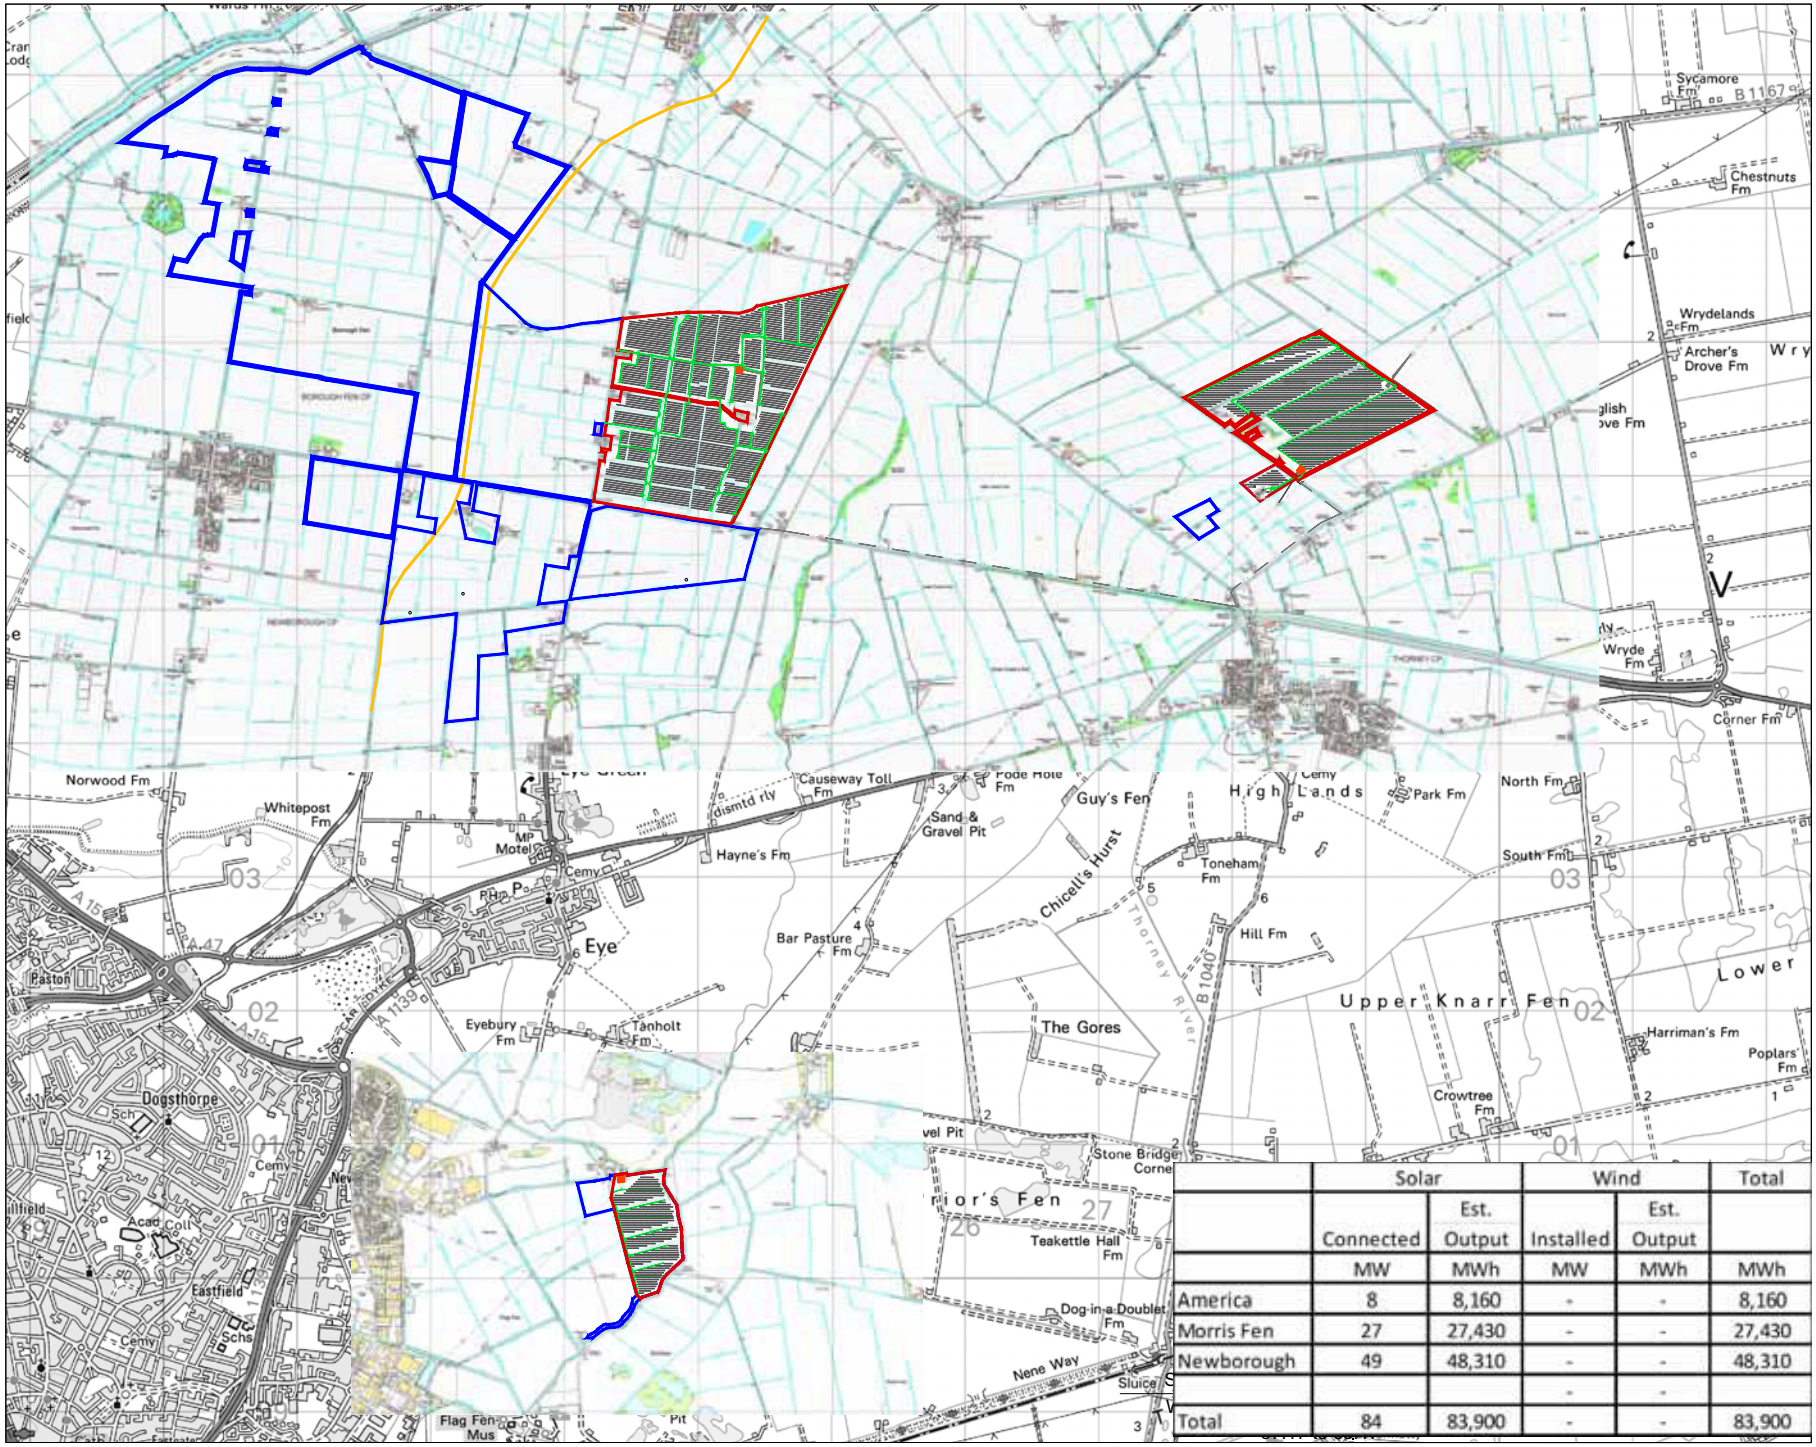

	Solar		Wind		Total
	Connected	Est. Output	Installed	Est. Output	
	MW	MWh	MW	MWh	MWh
America	8	8,160	-	-	8,160
Morris Fen	27	27,430	-	-	27,430
Newborough	49	48,310	-	-	48,310
			-	-	
Total	84	83,900	-	-	83,900

AECOM

PROJECT

PCC RENEWABLE ENERGY PROJECT

ALL SITES

CLIENT

PETERBOROUGH CITY COUNCIL

Town Hall, Bridge Street
Peterborough, Cambs, PE1 1HG
01733 747474 tel DX 12310 Peterborough 1
www.peterborough.gov.uk

CONSULTANT

AECOM
1 Tanfield
EDINBURGH, EH3 5DA
+44 (0) 131 301 8600 tel
+44 (0) 131 301 8699 fax
www.aecom.com

NOTES

Scale
200m 0 200 400 600 800 1000m
1:20000 at A1
(1:40000 at A3)

ISSUE/REVISION

I/R	DATE	DESCRIPTION
	31/08/12	Master Plan

KEY PLAN

Access Track
Site Boundary
PCC Land Holdings
Solar panel rack with 6 PV module lines per row (8 strings)
Solar panel rack with 6 PV module lines per row (2 strings)
Construction Compound
A16

PROJECT NUMBER

60271594

SHEET TITLE

ALL SITES
SOLAR LAYOUT

SHEET NUMBER

60271594-ALL-PLA-154

This drawing has been prepared for the use of AECOM's client. It may not be used, modified, reproduced or relied upon by third parties, except as agreed by AECOM or as required by law. AECOM accepts no responsibility, and denies any liability whatsoever, to any party that uses or relies on this drawing without AECOM's express written consent. Do not scale this document. All measurements must be obtained from the stated dimensions.

ISO A1 594mm x 841mm

Project Management Initials: Designer: Checked: Approved:

43

Filename: F:\PROJECTS\WASTEWATER - PRETEBOROUGH CC SOLAR\PCC WIND AND SOLAR\C AD_ACM-MASTERLAYOUT3.DWG
Last saved by: ALCOCKJ1 Last Plotted: 2012-10-22

This page is intentionally left blank