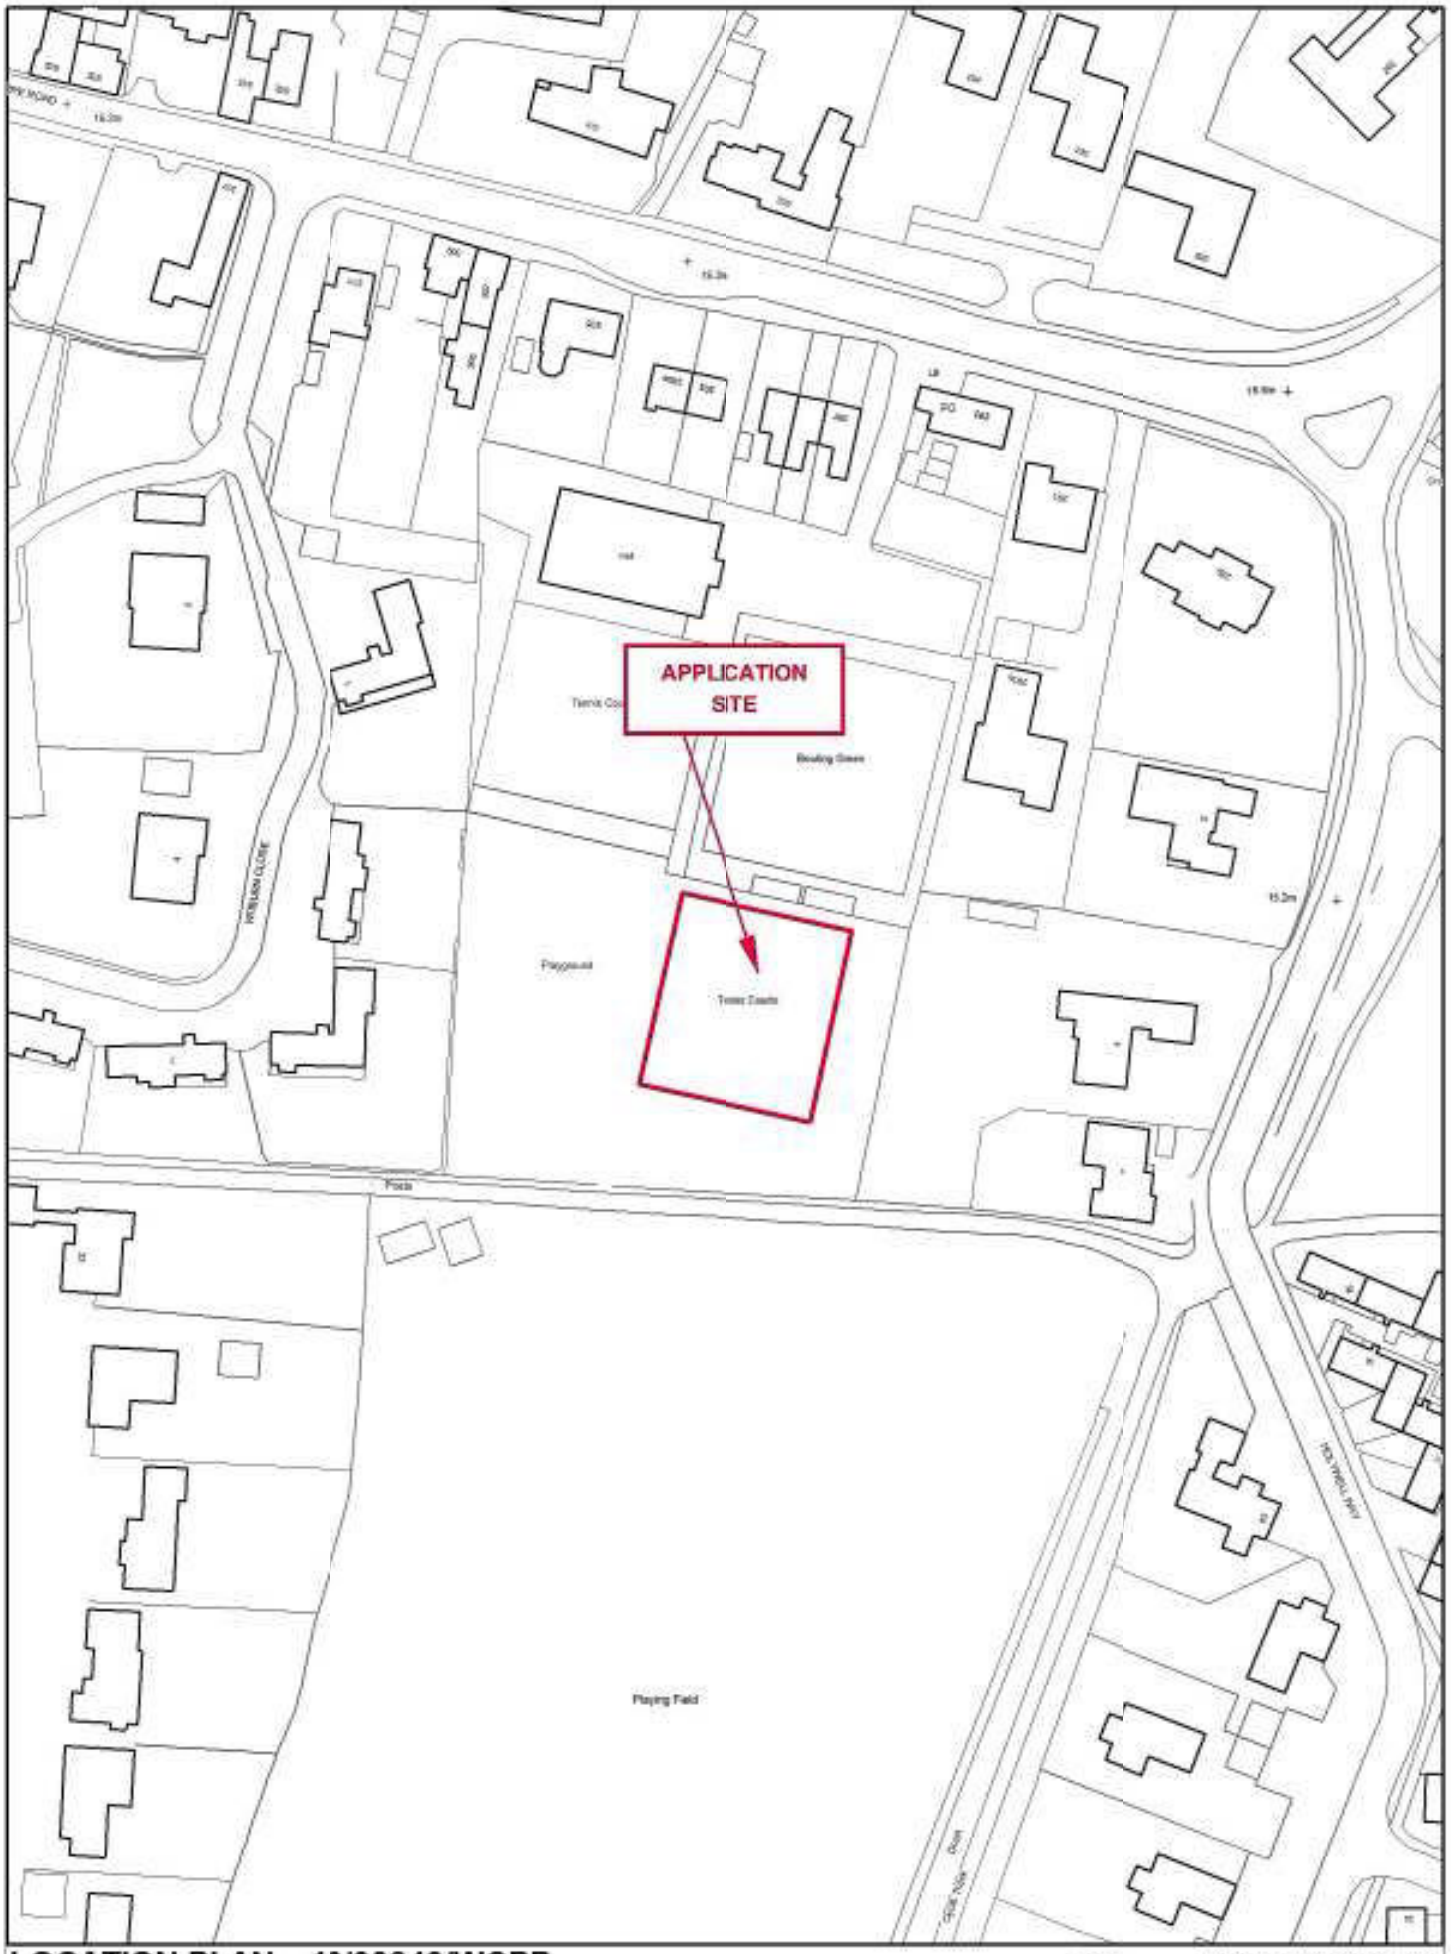

LOCATION PLAN 13/00849/WCPP

Longthorpe Memorial Hall, 295 Thorpe Road, Peterborough PE3 6LU

Scale NTS **Date** 11/7/2013 **Name** AA **Department** Planning Services

PETERBOROUGH CITY COUNCIL

© Crown copyright and database right 2012. Ordnance Survey. 100024236.

PCC GIS

This page is intentionally left blank