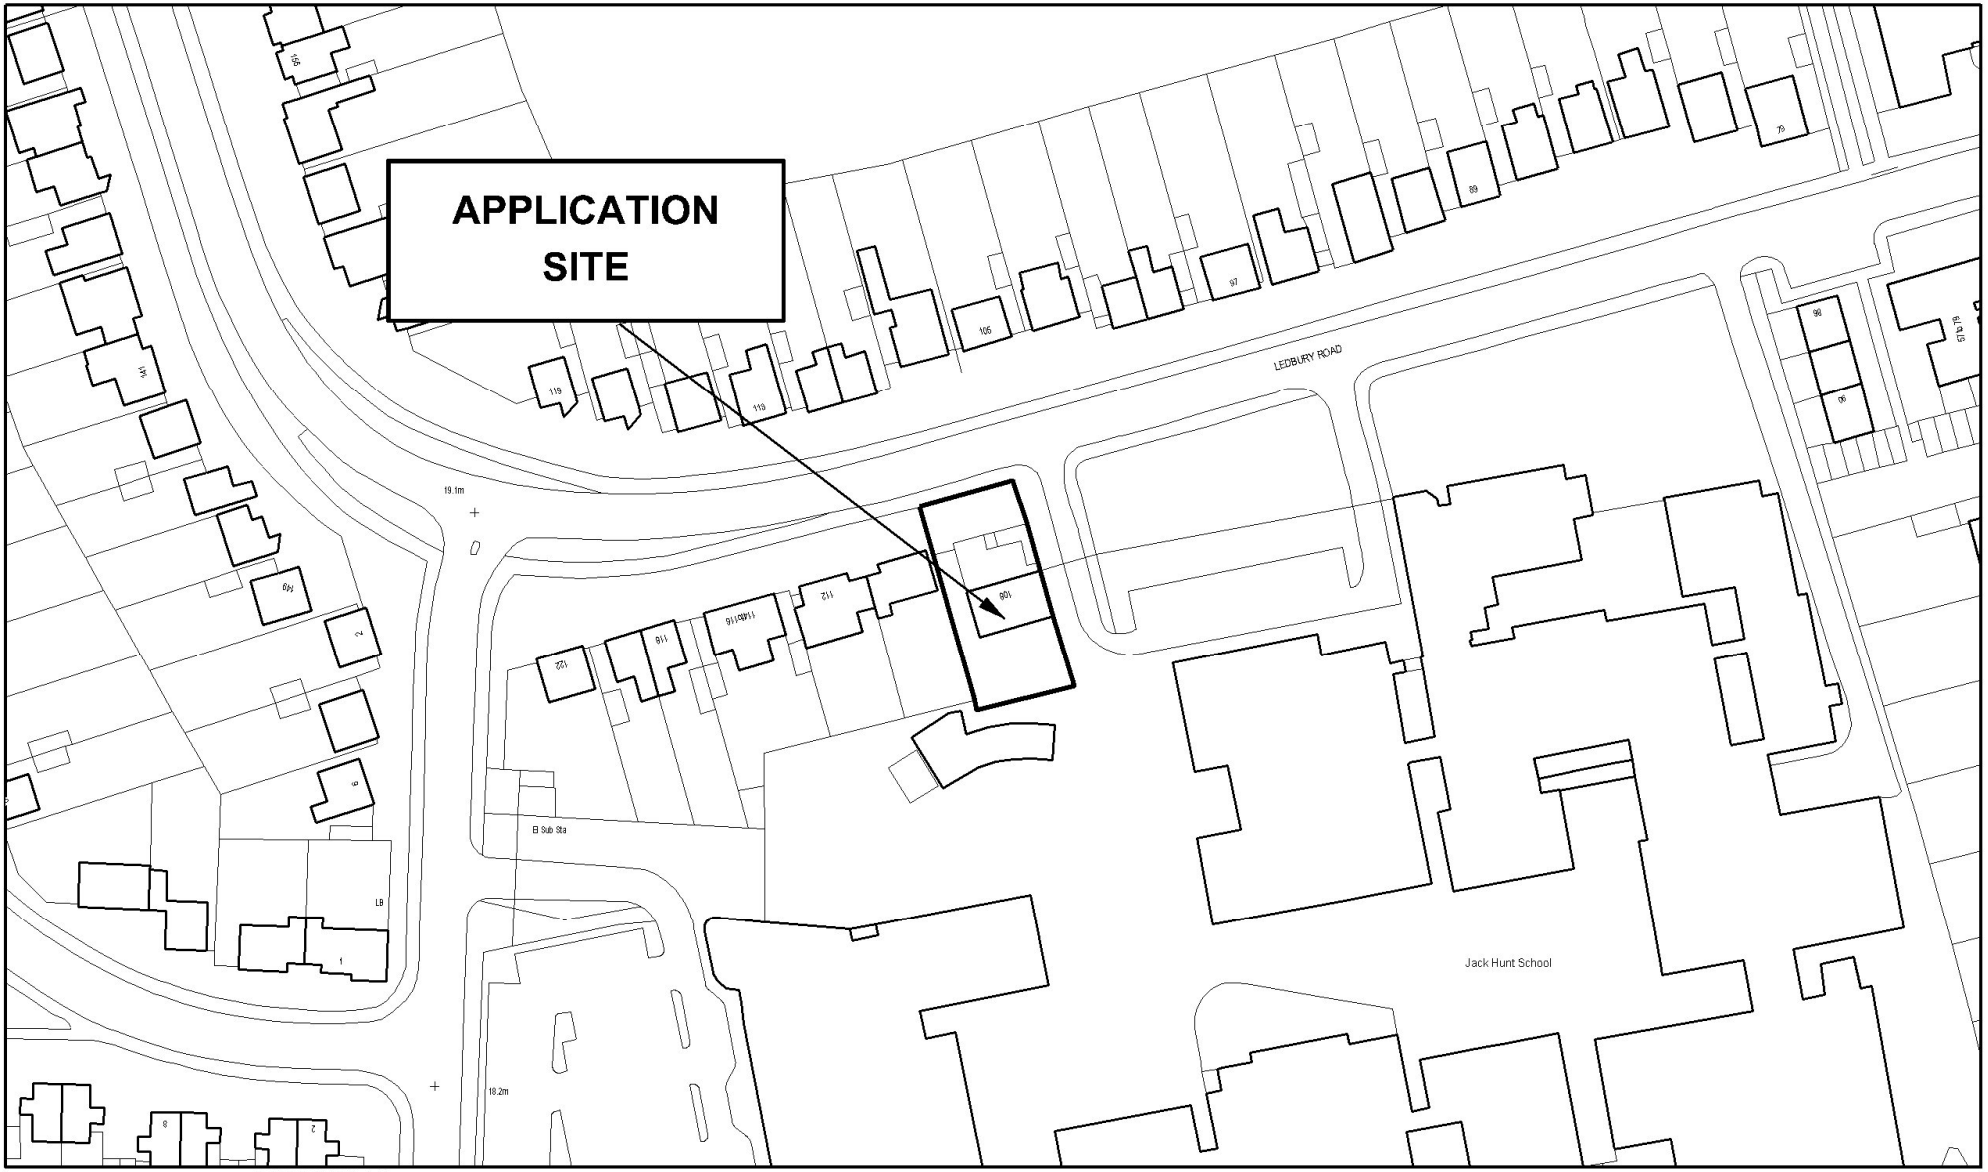

LOCATION PLAN **09/00970/FUL**

Rise and Shine Day Nursery, 108 Ledbury Road, Netherton

PCC GIS

Scale 1:1250 **Date** 10/11/2009 **Name** MKB **Department** Planning Services

This map is reproduced from or based upon Ordnance Survey material with the permission of Ordnance Survey on behalf of the Controller of Her Majesty's Stationery Office
c Crown copyright. Unauthorised reproduction infringes Crown copyright and may lead to prosecution or civil proceedings. Peterborough City Council. 100024236. 2009.

PETERBOROUGH CITY COUNCIL

This page is intentionally left blank