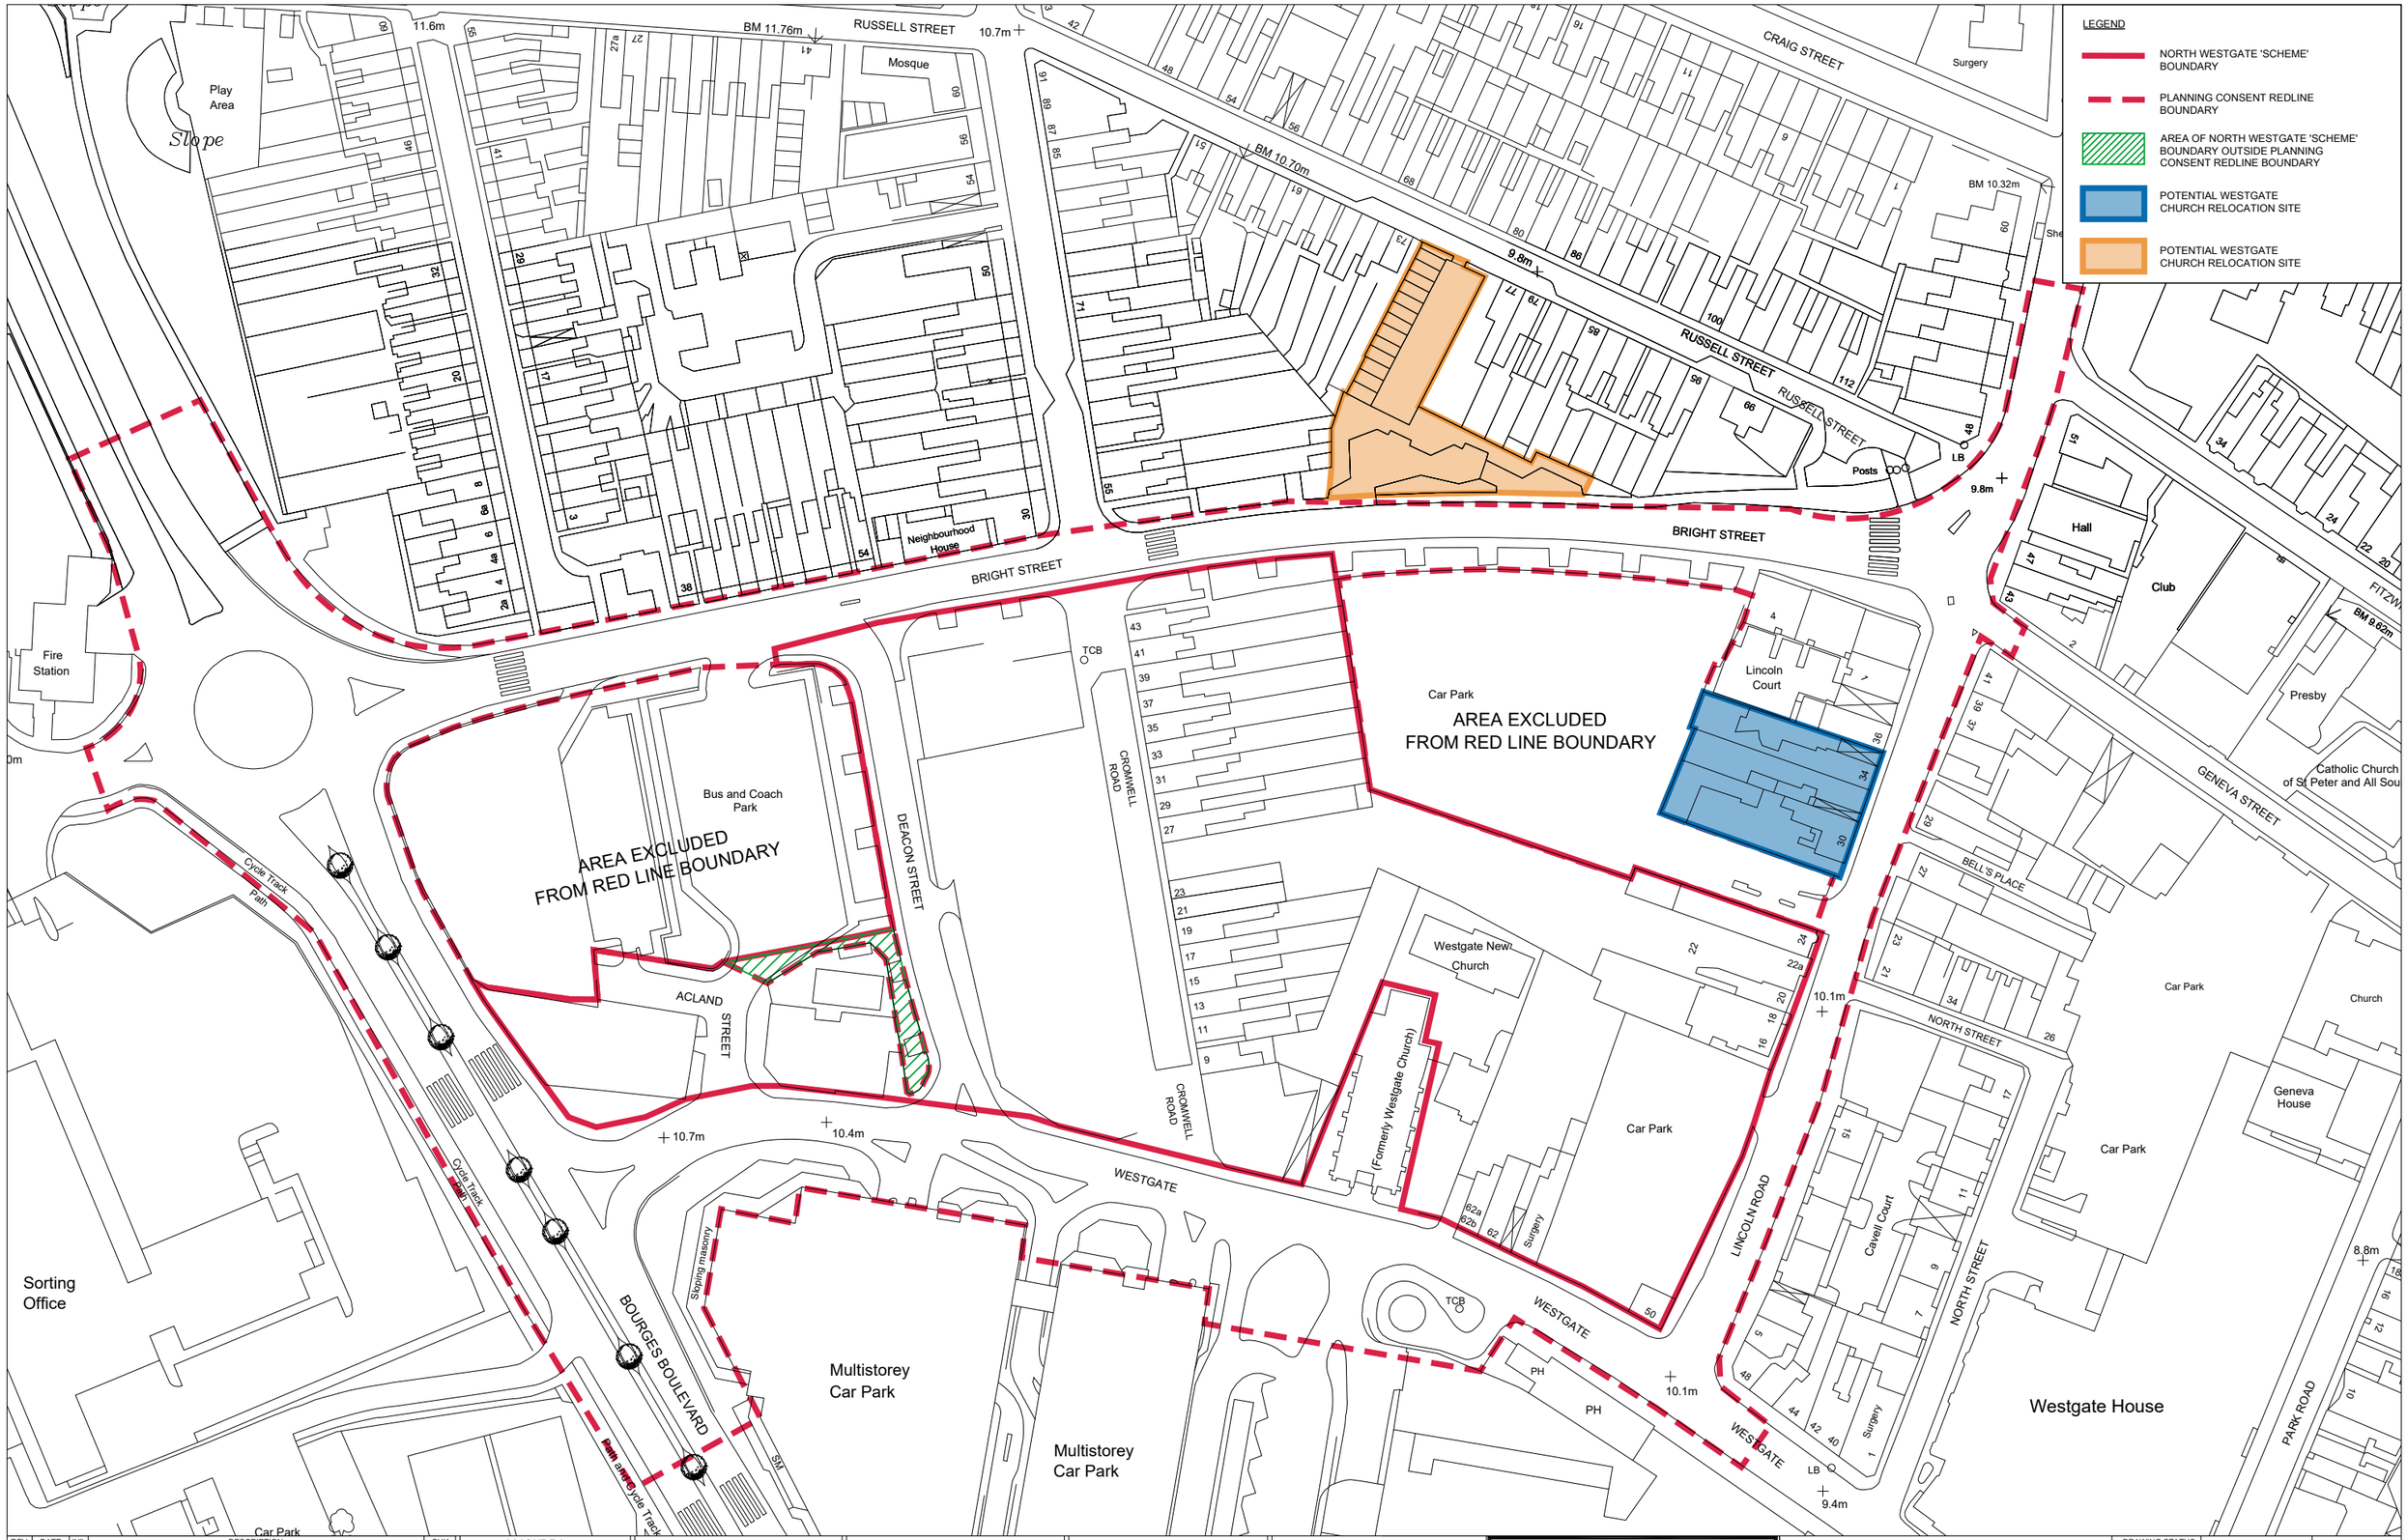

REV	DATE	INL	DESCRIPTION	CHK
01	JUL.01	JMB	FIRST ISSUE FOR COMMENT	JMB

PROJECT 866/WDPA

NORTH WESTGATE PETERBOROUGH

CLIENT

HAWKSWORTH SECURITIES PLC

7 PARK STREET
BS1 5NF BRISTOL
T: 0117 925 9494
F: 0117 927 2462

PLANNING

SAVILLS PLC

EMBASSY HOUSE
QUEEN'S AVE
BS8 1SL BRISTOL
T: 0117 910 2200

savills

JOB NO: 866/WDPA

CHAPMAN TAYLOR
GLOBAL ARCHITECTS & MASTERPLANNERS

BRISTOL STUDIO
40 Queen Square
Bristol BS1 4QP
United Kingdom
T +44 (0)117 354 8250
E bristol@chapmantaylor.com
www.chapmantaylor.com

DRAWING TITLE

PLAN OF POTENTIAL EXTENT OF FUTURE NORTH WESTGATE 'CPO' COMPULSORY PURCHASE ORDER

DRAWING STATUS	DRAWN DATE	SCALE
TITLE	JUL 2020	1:1250@A3
DRAWN BY	ISSUE DATE	CHECKED BY
JMB	JUL 2020	JMB

DISCIPLINE CODE	COMPANY CODE	ZONE	FLOOR LEVEL	CATEGORY	DRAWING NO	REVISION
A	CTL	00	XX	GA	0014	01