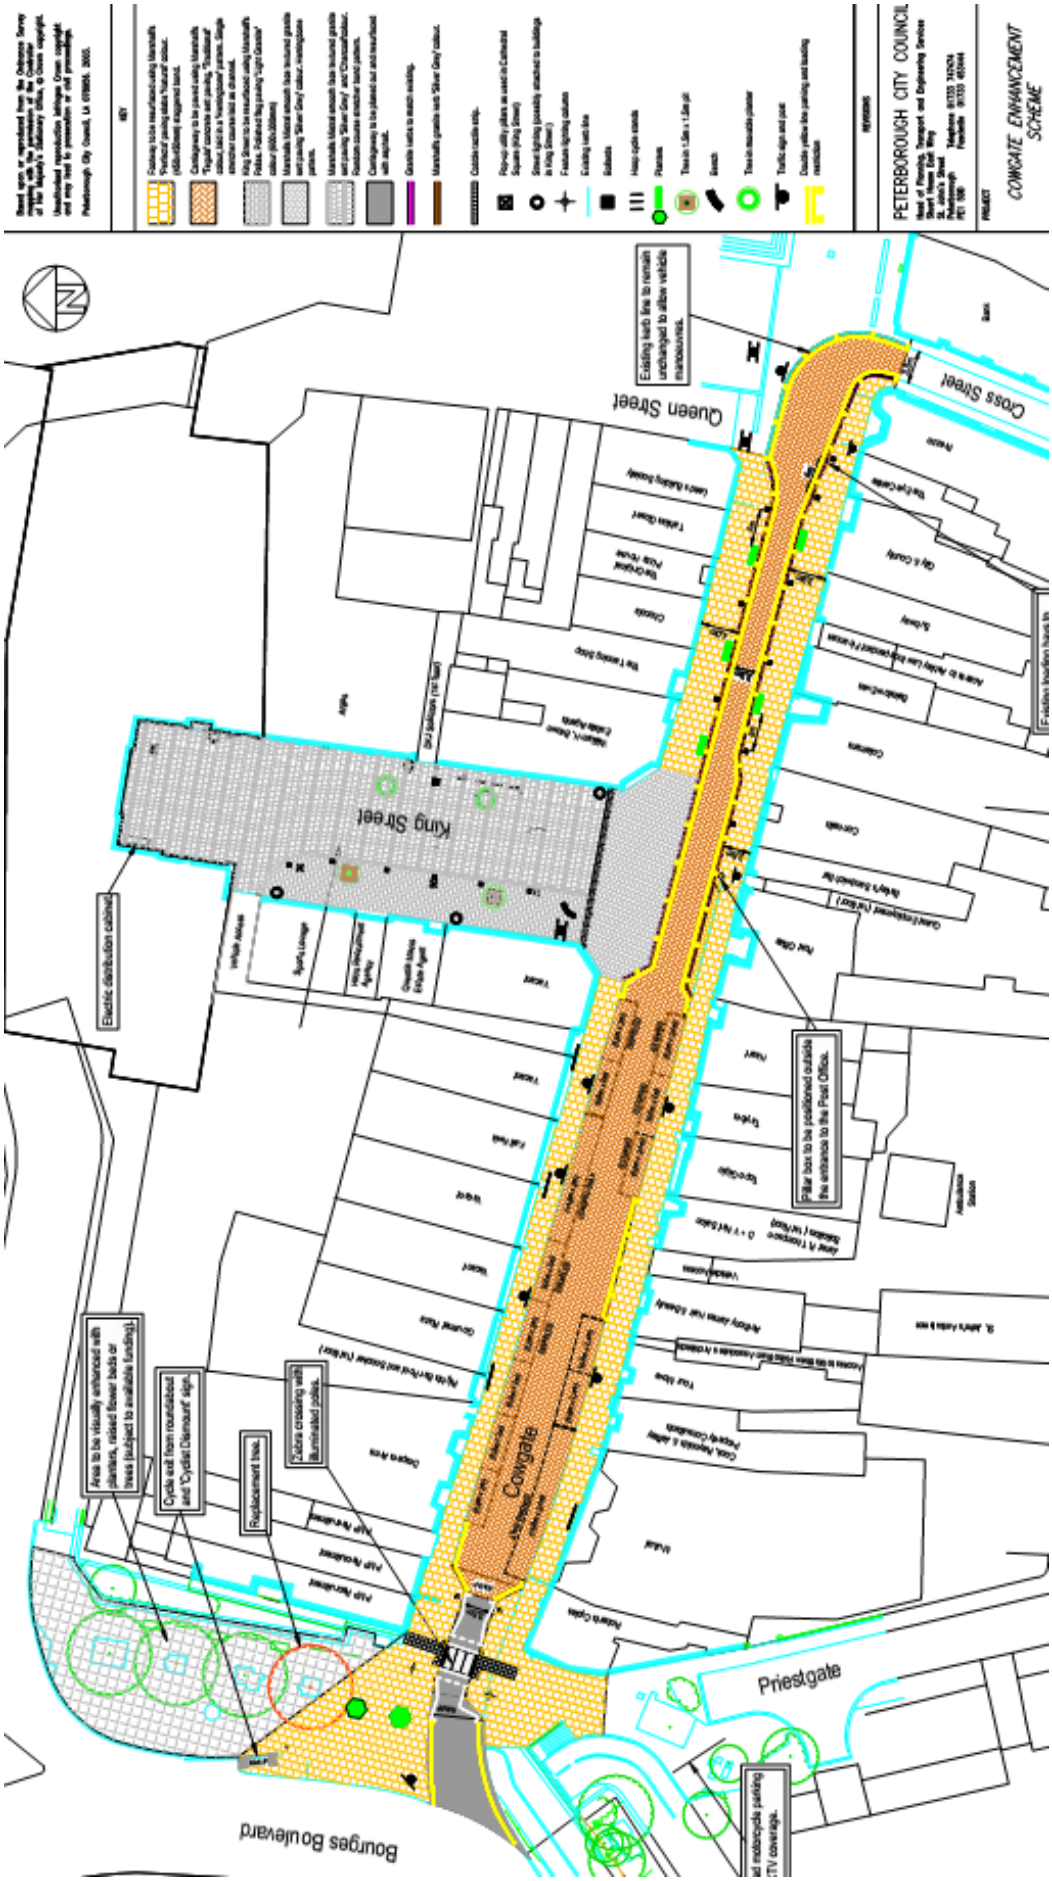
PETERBOROUGH CITY COUNCIL
COWGATE ENHANCEMENT SCHEME
Existing kerb line to remain unchanged to allow vehicle manoeuvres.
Queen Street
Cross Street
King Street
Electric distribution cabinet
Pillar box to be positioned outside the entrance to the Post Office.
Area to be visually enhanced with planters, raised flower beds or trees (subject to available funding).
Cycle exit from roundabout and 'Cyclist Dismount' sign.
Replacement trees.
Zebra crossing with illuminated poles.
Cowgate
Priestgate
Bourges Boulevard

This page is intentionally left blank